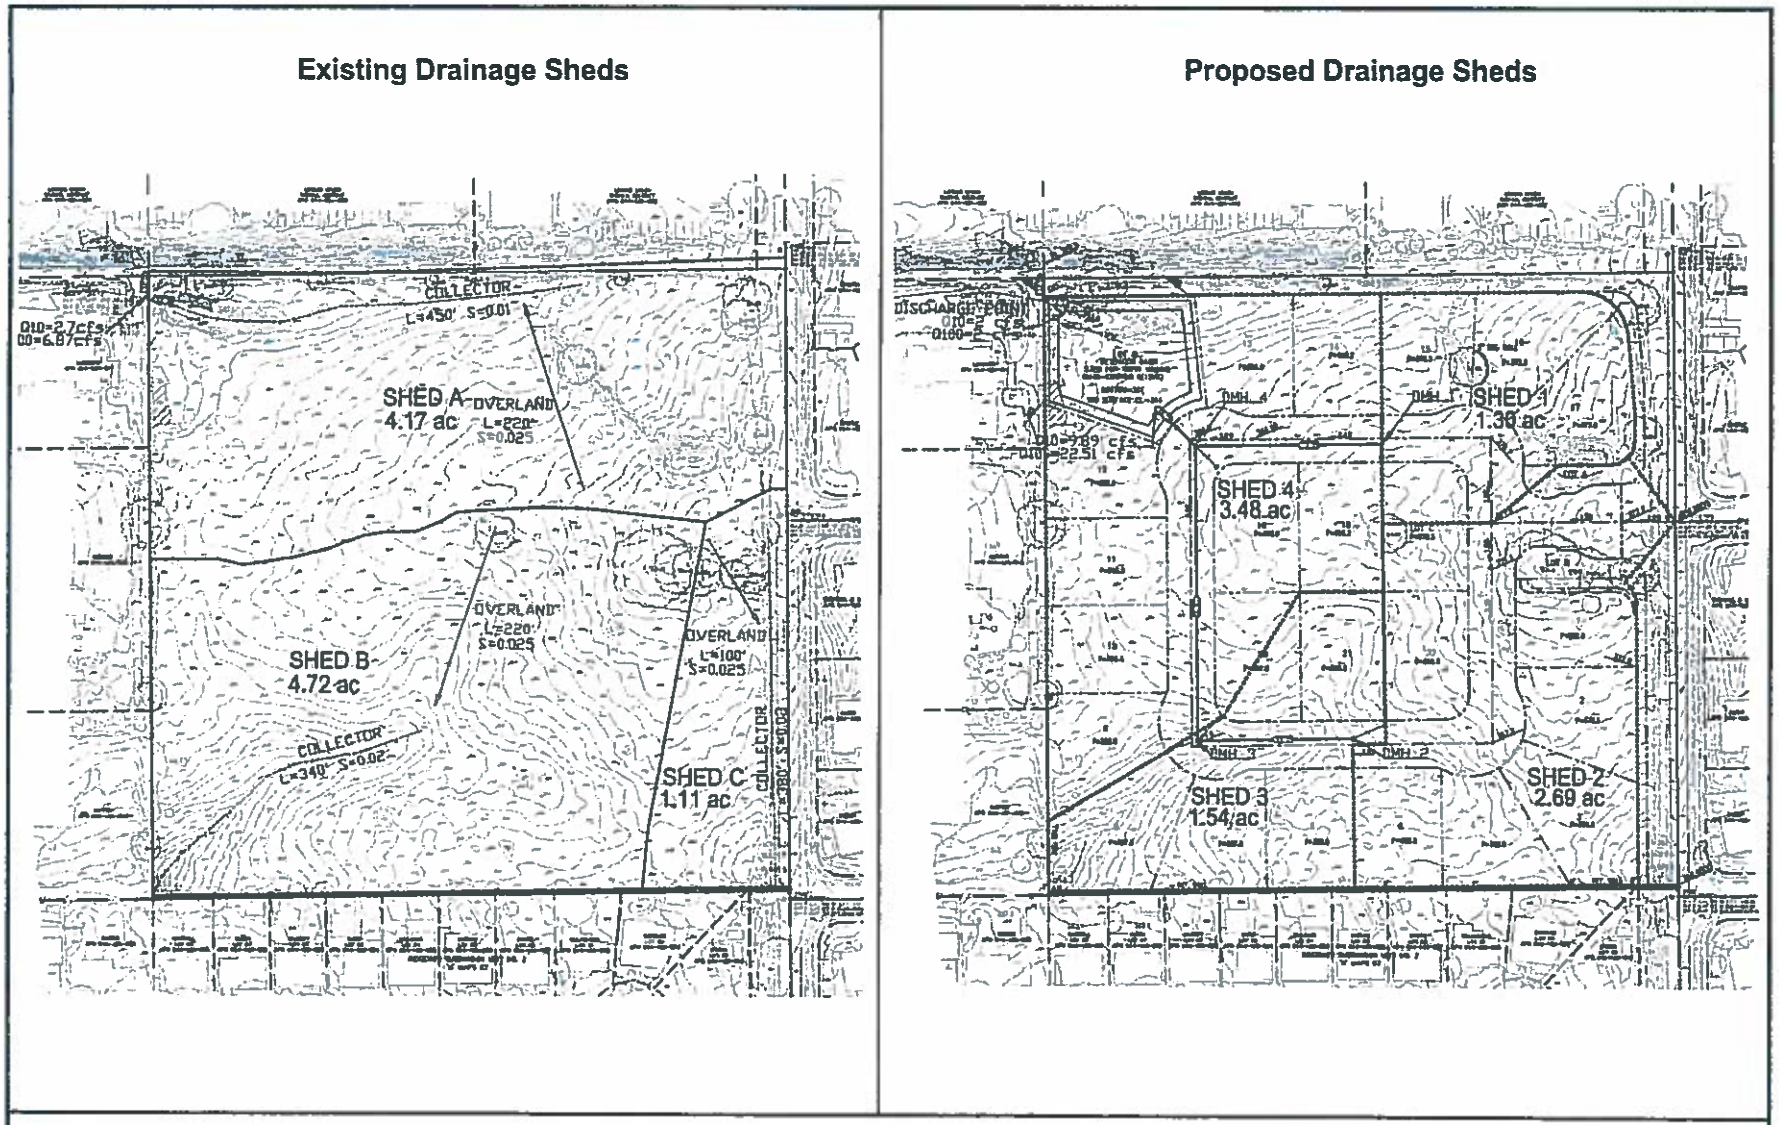

THE GROVE IS/MND

Figure 8. Existing Drainage Sheds and Proposed Drainage Sheds

Source: Meredith Engineering, 2016

DE NOVO PLANNING GROUP

A LAND USE PLANNING, DESIGN, AND ENVIRONMENTAL FIRM