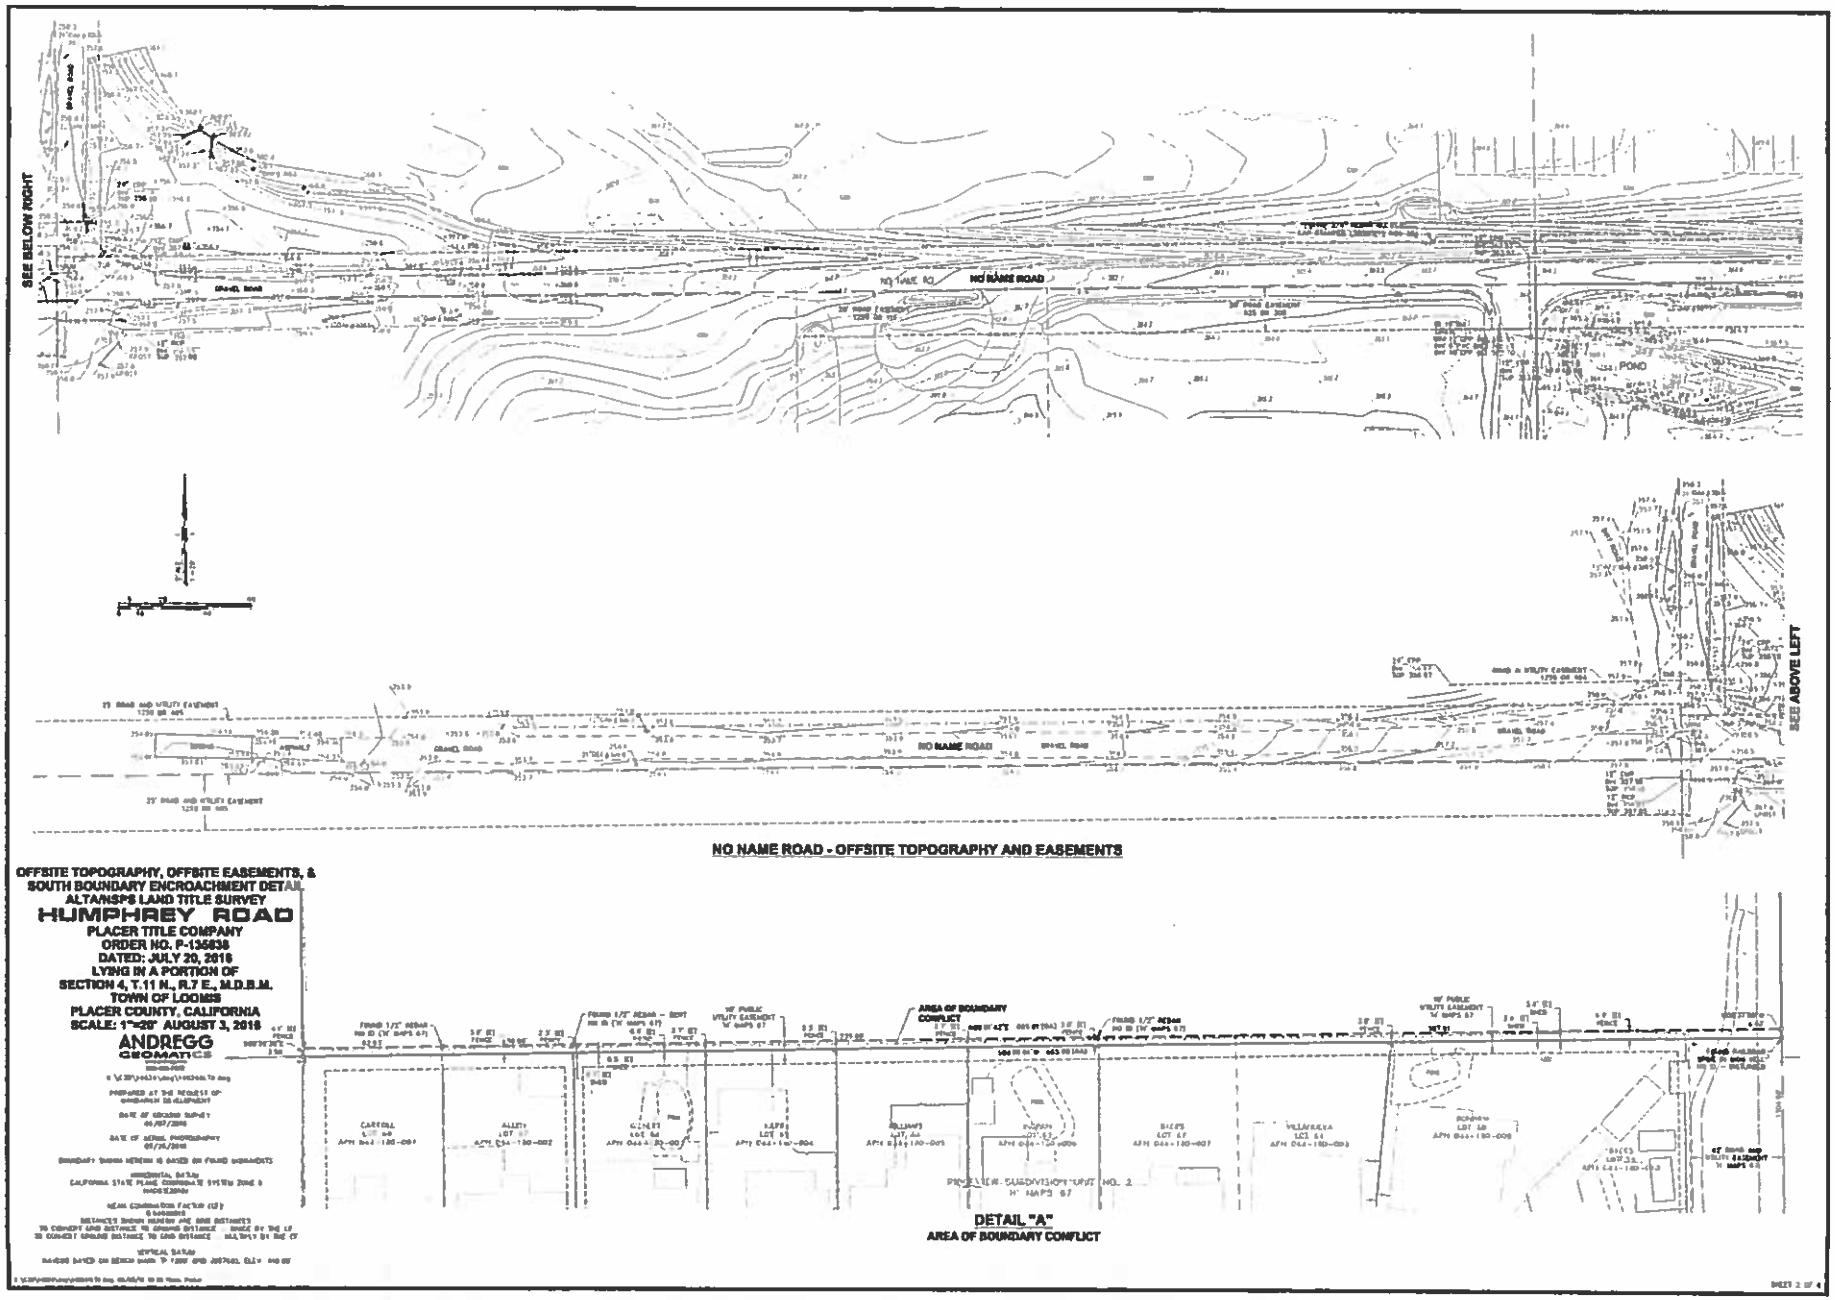Attachment 4